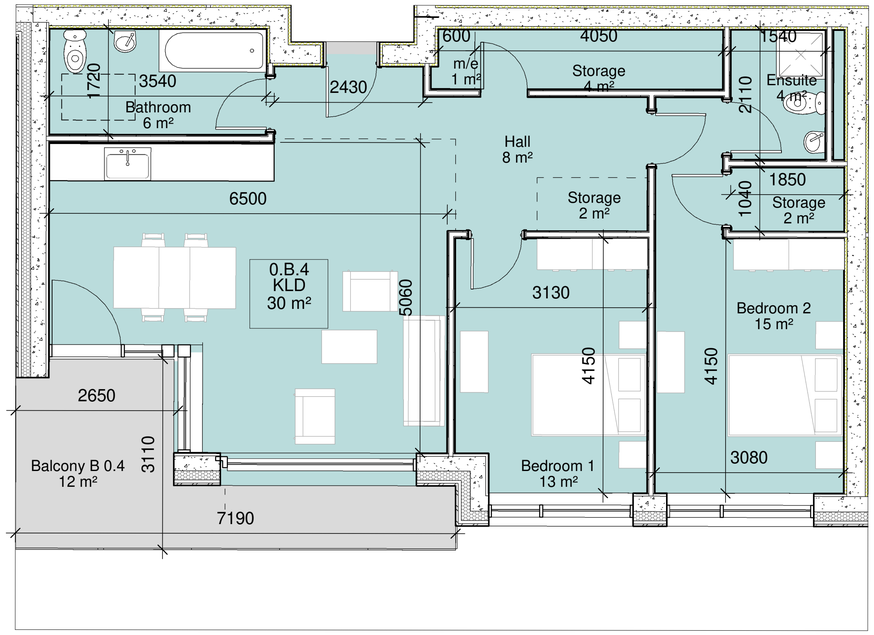

Block 10B Typical Ground Floor 2 Bed Unit
1 : 50

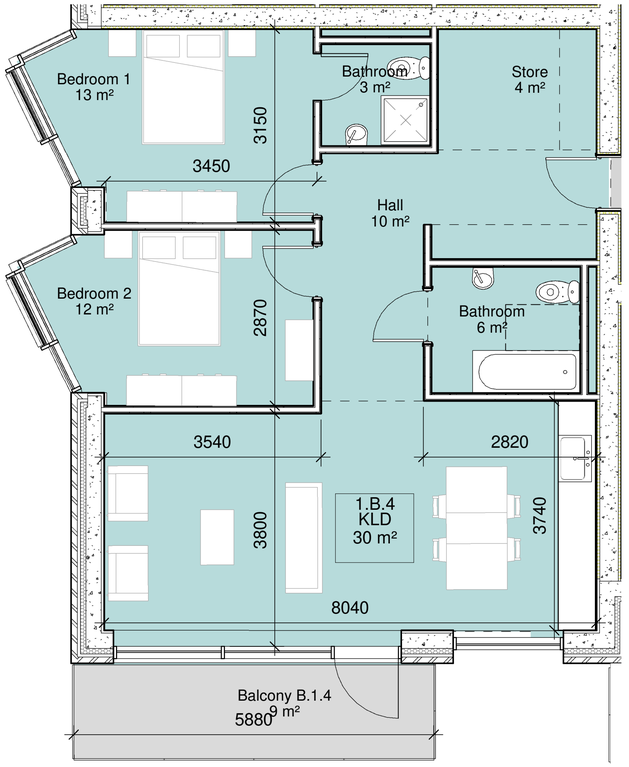

Block 10B Typical 2 Bedroon Unit
1 : 50

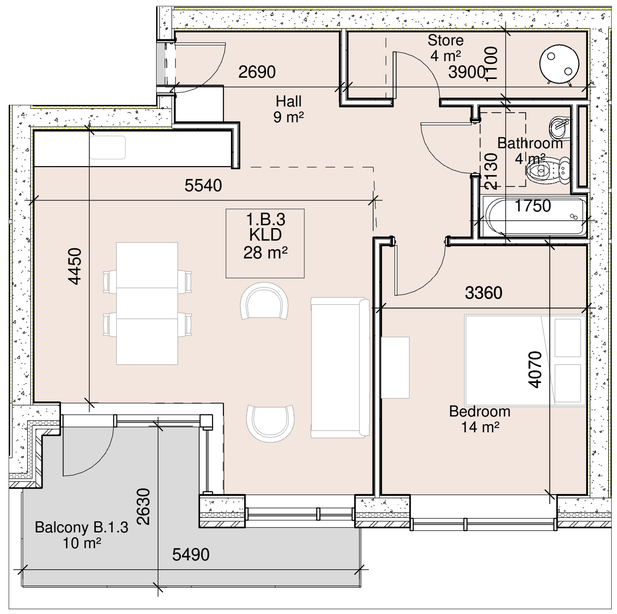

Block 10B Typical 1 Bedroon Unit
1 : 50

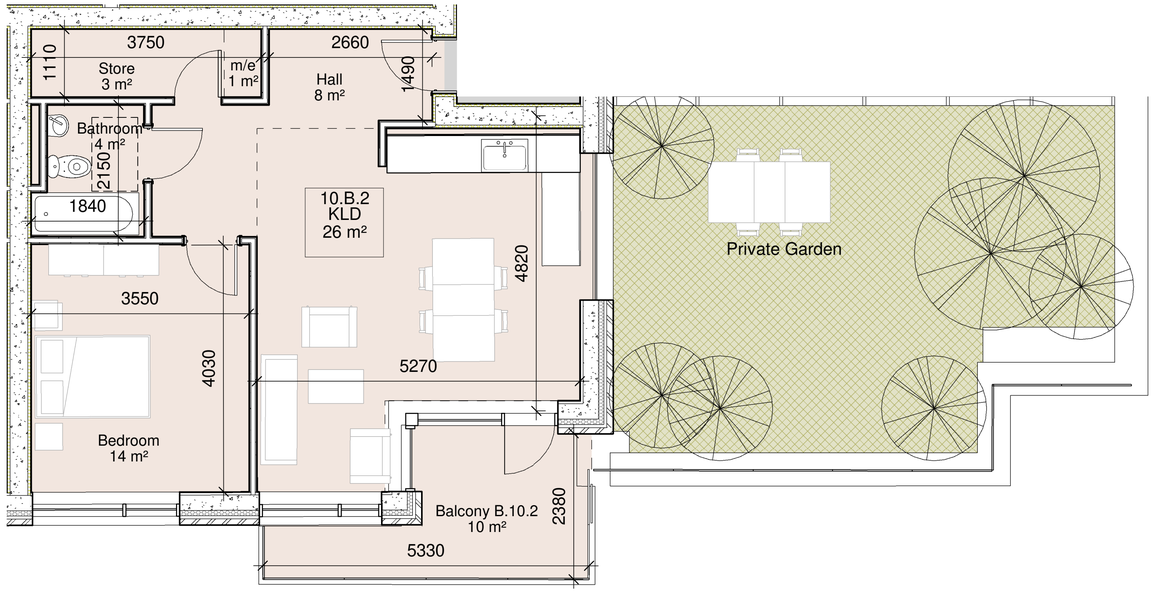

Block 10B Typical 2 Bedroom with private roof garden
1 : 50

JSA Architects
CHARTERED ARCHITECTS, 10 BOOTERSTOWN AVENUE,
BLACKROCK, CO. DUBLIN. TEL: (01) 2882661 FAX: (01) 2835143
E-MAIL: jsa@jsarch.ie WEB: www.jsarch.ie

Notes:
This Drawing is Copyright.
Do Not Scale – Use Figured Dimensions Only.
Refer to Structural Engineers Drawings and Specifications for all Structural Work.
Drawings to be read in conjunction with all other Consultants Drawings and Specifications.
©

Revision	Initials	Date	Description
REV. A:			
REV. B:			
REV. C:			
REV. AA			
REV. BB			
REV. CC			
REV. DD			

Client:	Camgill Property a Tri Limited
Project:	Site 10 SHD- Northern Cross
Description:	Block 10B TypicaL Unit Types
Date: June 2022	Sheet: A1 | Scale: As Shown | By: MON | REV:
Job No: 1521	Stage: SHD PLANNING | Drg No: 1521-JSA-BLK10-ZZ-B1-DR-A-1403